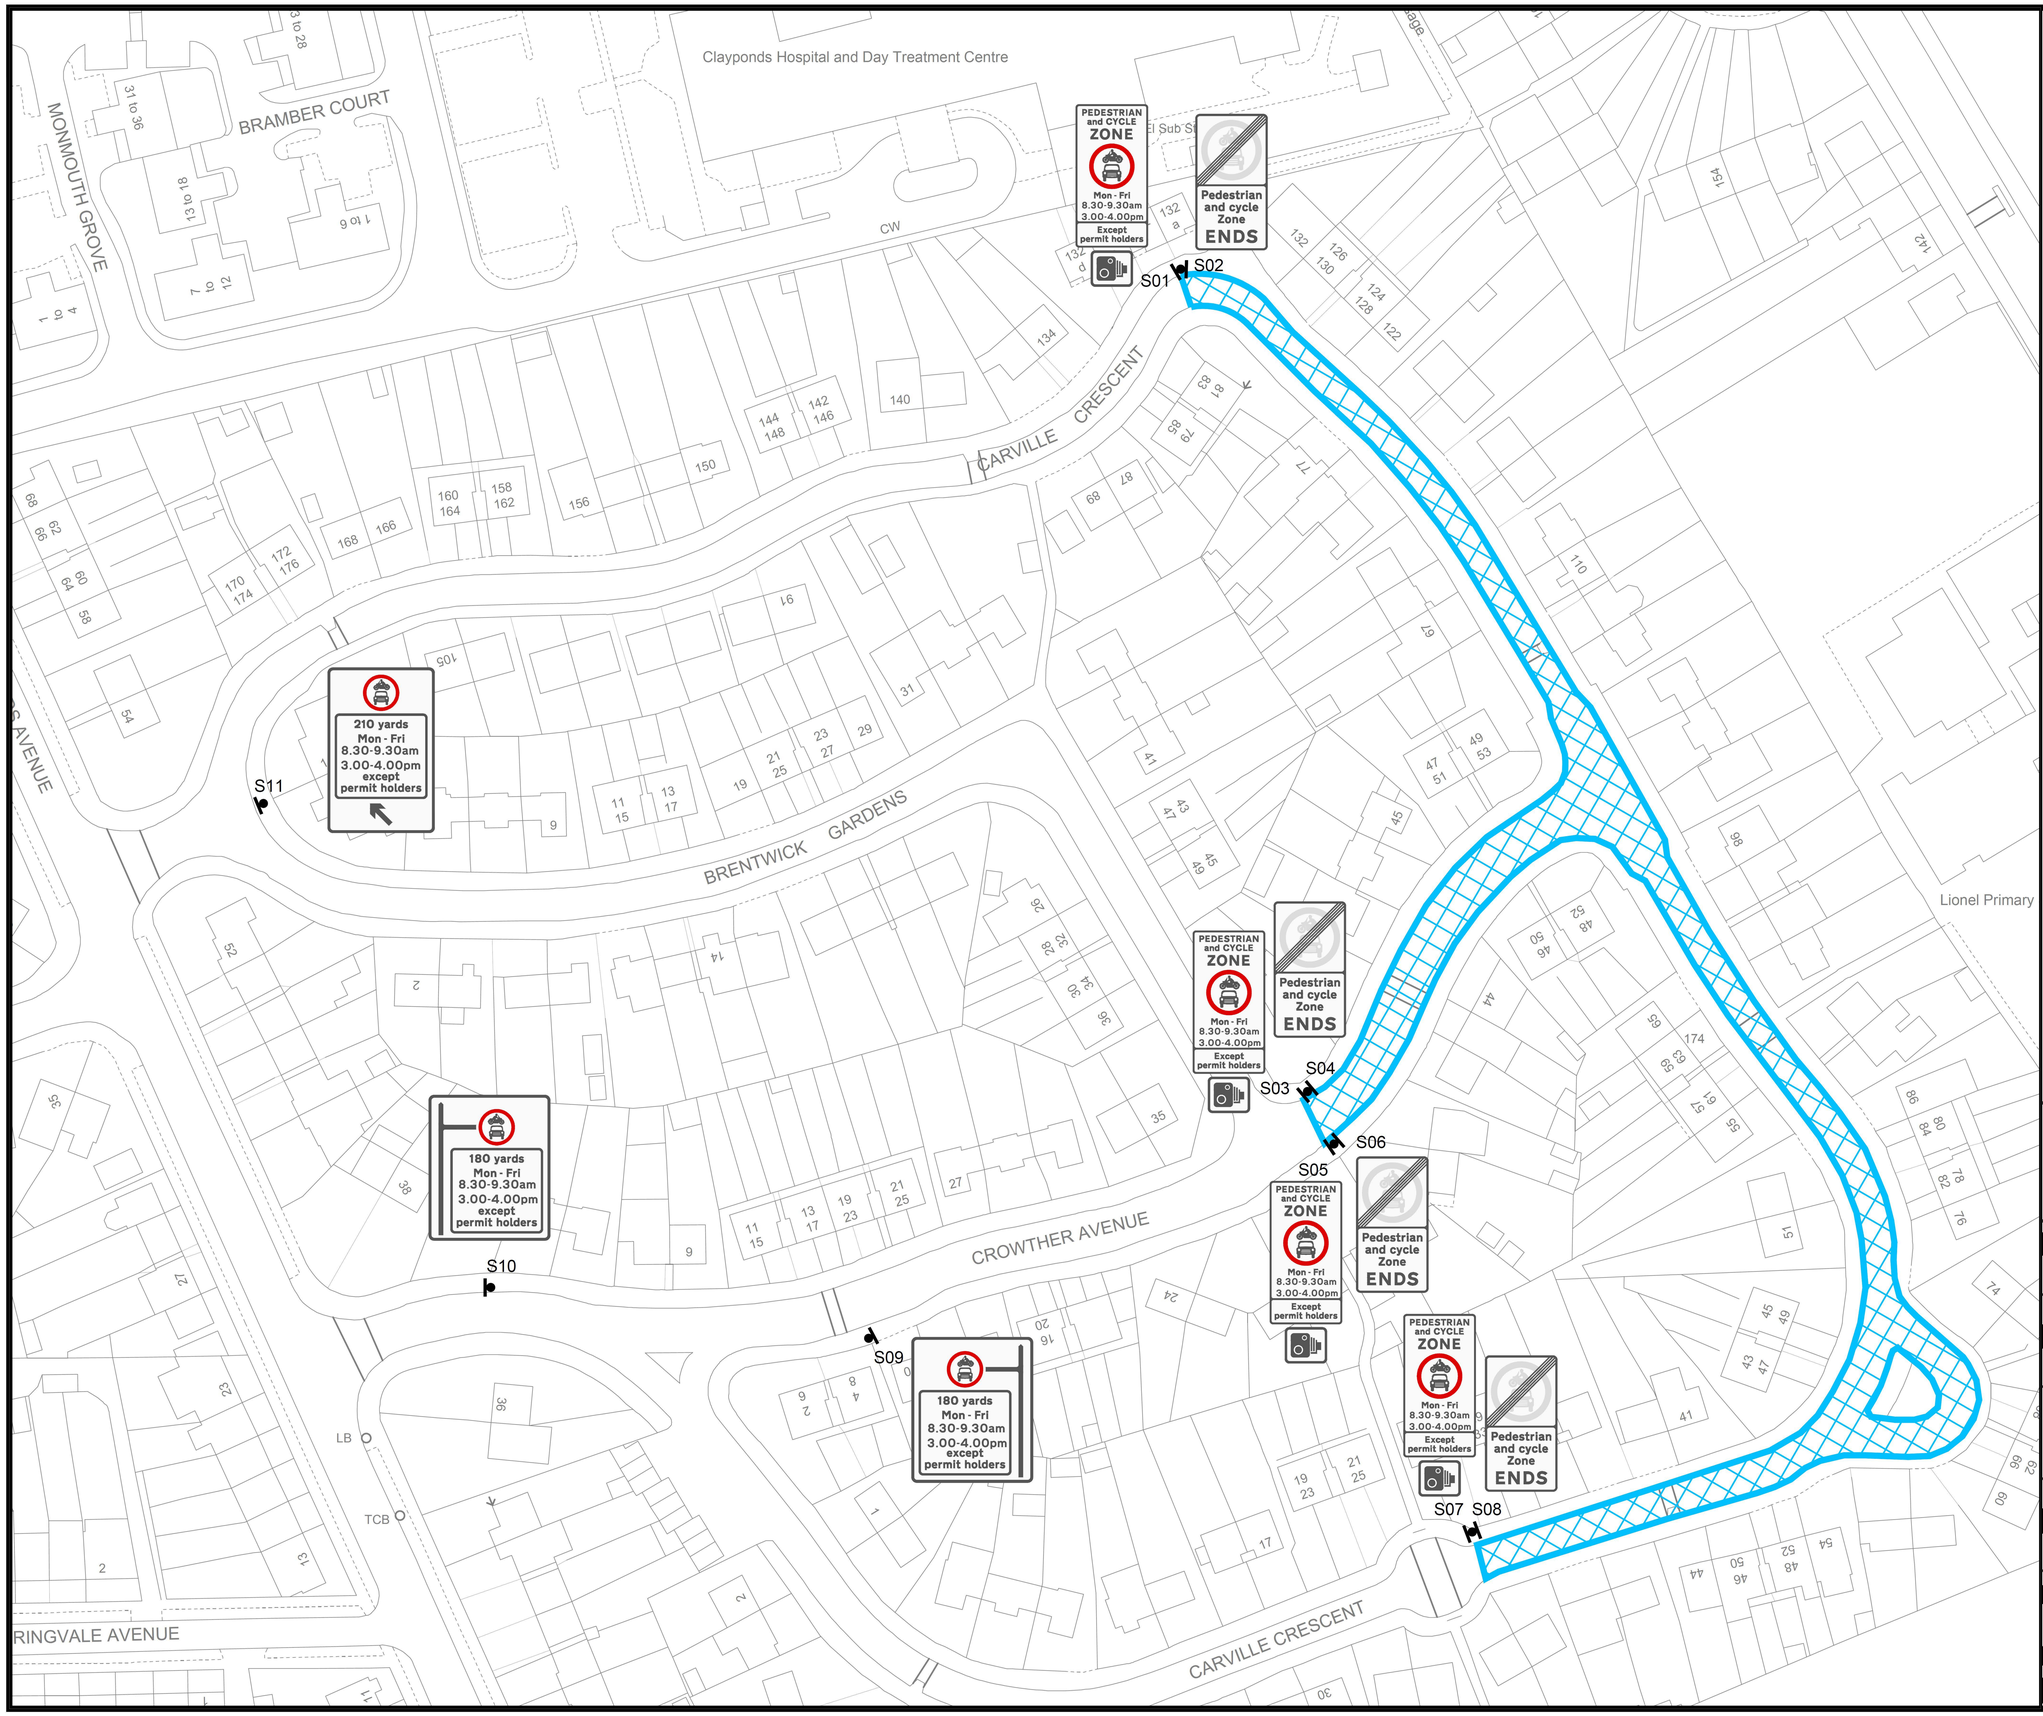

Key:

- Residents permit holders only past this point
- Proposed signs
- Proposed enforcement camera location

Please note that the operational hours of the scheme have now been amended to:

8:30 - 9:30am and 3:00 - 4:00pm.

This map is based upon Ordnance Survey material with the permission of Ordnance Survey on behalf of the Controller of Her Majesty's Stationery Office © Crown copyright. Unauthorised reproduction infringes Crown copyright and may lead to prosecution or civil proceedings.
London Borough of Hounslow 100019263 2017

Mark Frost, Head of Traffic, Transport and Environmental Strategy
Customer Relations, Environment and Culture Directorate
Hounslow House, 3 Bath Road
Hounslow,TW3 3EB

Client

London Borough of Hounslow

Project

Lionel Primary School
Schools Streets Scheme

Drawing Title

Proposed Signs

Drawing Status

General Arrangement

Drawn	Approved	Date	Scale	Rev.
MIE	-	AUG 2020	NTS	-